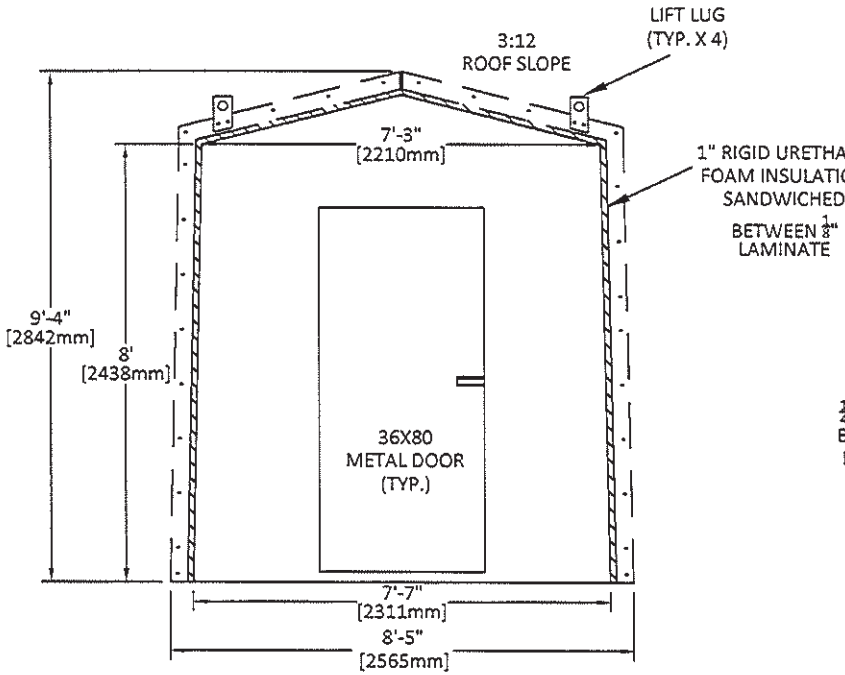

FRONT ELEV.

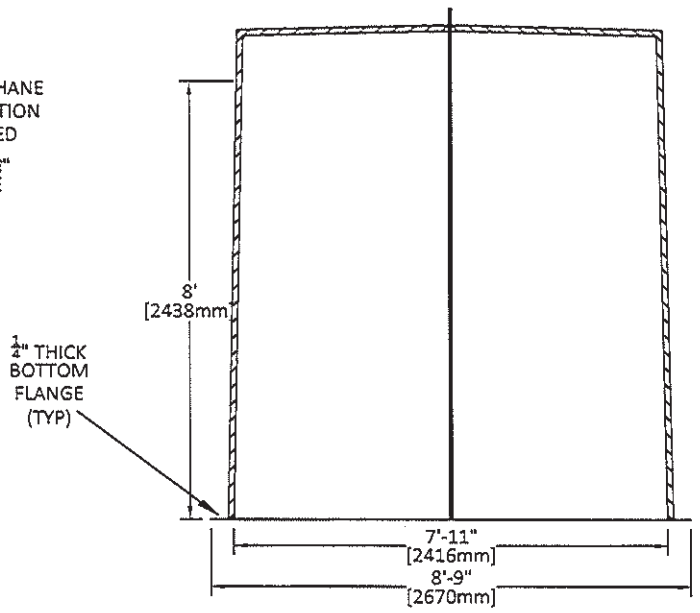

RIGHT ELEV.

ALL DIMENSIONS NOMINAL

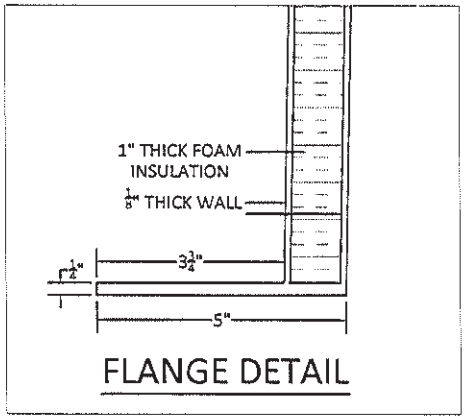

FLANGE DETAIL

6224 29th Street SE
Calgary, Alberta T2C 1W3
TEL (403) 236-7738
FAX (403) 287-7728

NO.	DATE	REVISION	BY

MODULAR BUILDING - MV SERIES
(8'W X 8'L X 8'H)

CLIENT INFO

DRAWN BY: DB
REVIEWED BY:
SCALE: NTS
DATE: 2010/12/20

CLIENT APPROVAL
SIGNATURE
DATE

ISSUE FOR: REVIEW
PROJECT NO.: X

DWG1